Unofficial Document Unofficial Document Unofficial Document

1-53

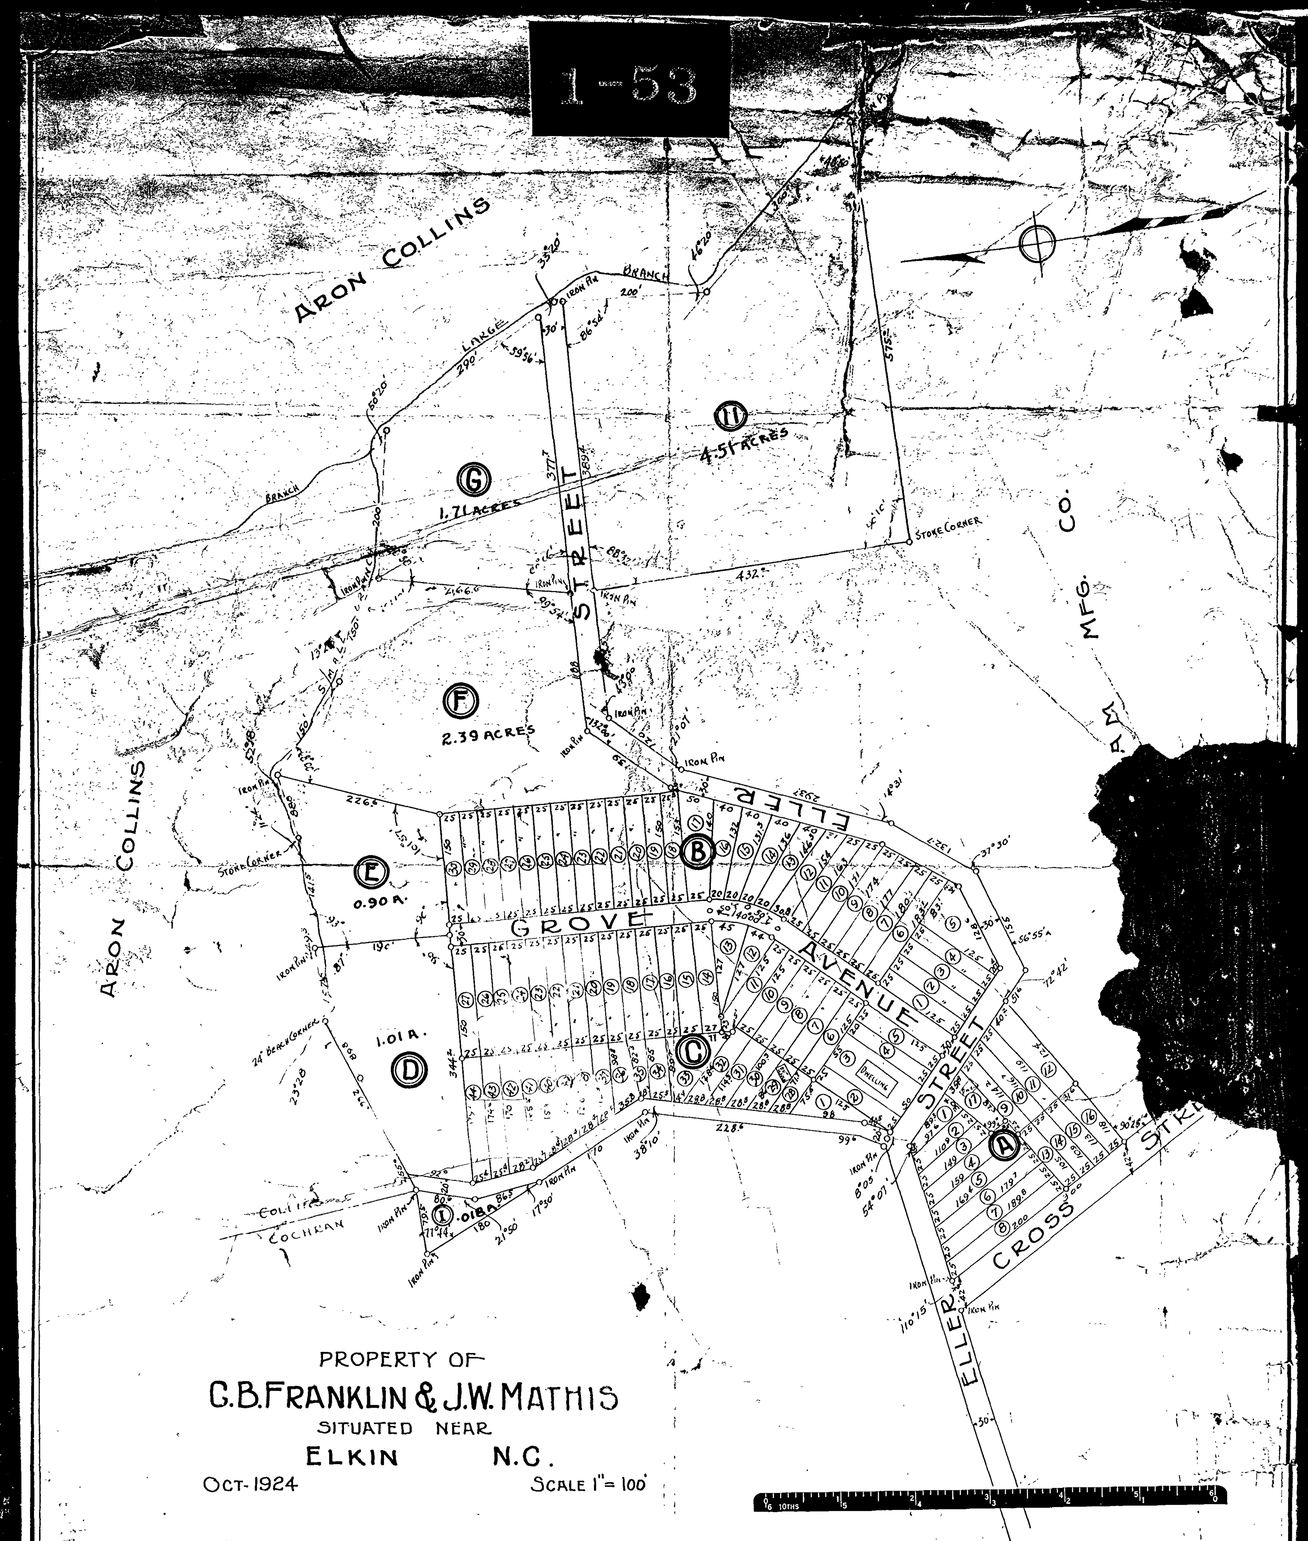

PROPERTY OF

C.B. FRANKLIN & J.W. MATHIS

SITUATED NEAR

ELKIN N.C.

OCT-1924 SCALE 1" = 100'

SURVY COUNTY

BEING DULY SWORN SAYS THAT THE ABOVE PLAT IS IN EVERY RESPECT CORRECT TO THE BEST OF MY KNOWLEDGE AND BELIEF AND WAS PREPARED FROM AND ACTUAL SURVEY MADE OCT & NOV. 1924. AND THE VARIATION OF THE MAGNETIC NEEDLE IS 1°54' EAST YEAR

SWORN TO AND SUBSCRIBED BEFORE ME THIS..... DAY OF..... 1924

MY COMMISSION EXPIRES.....

SURVEYOR